Ricavato da :

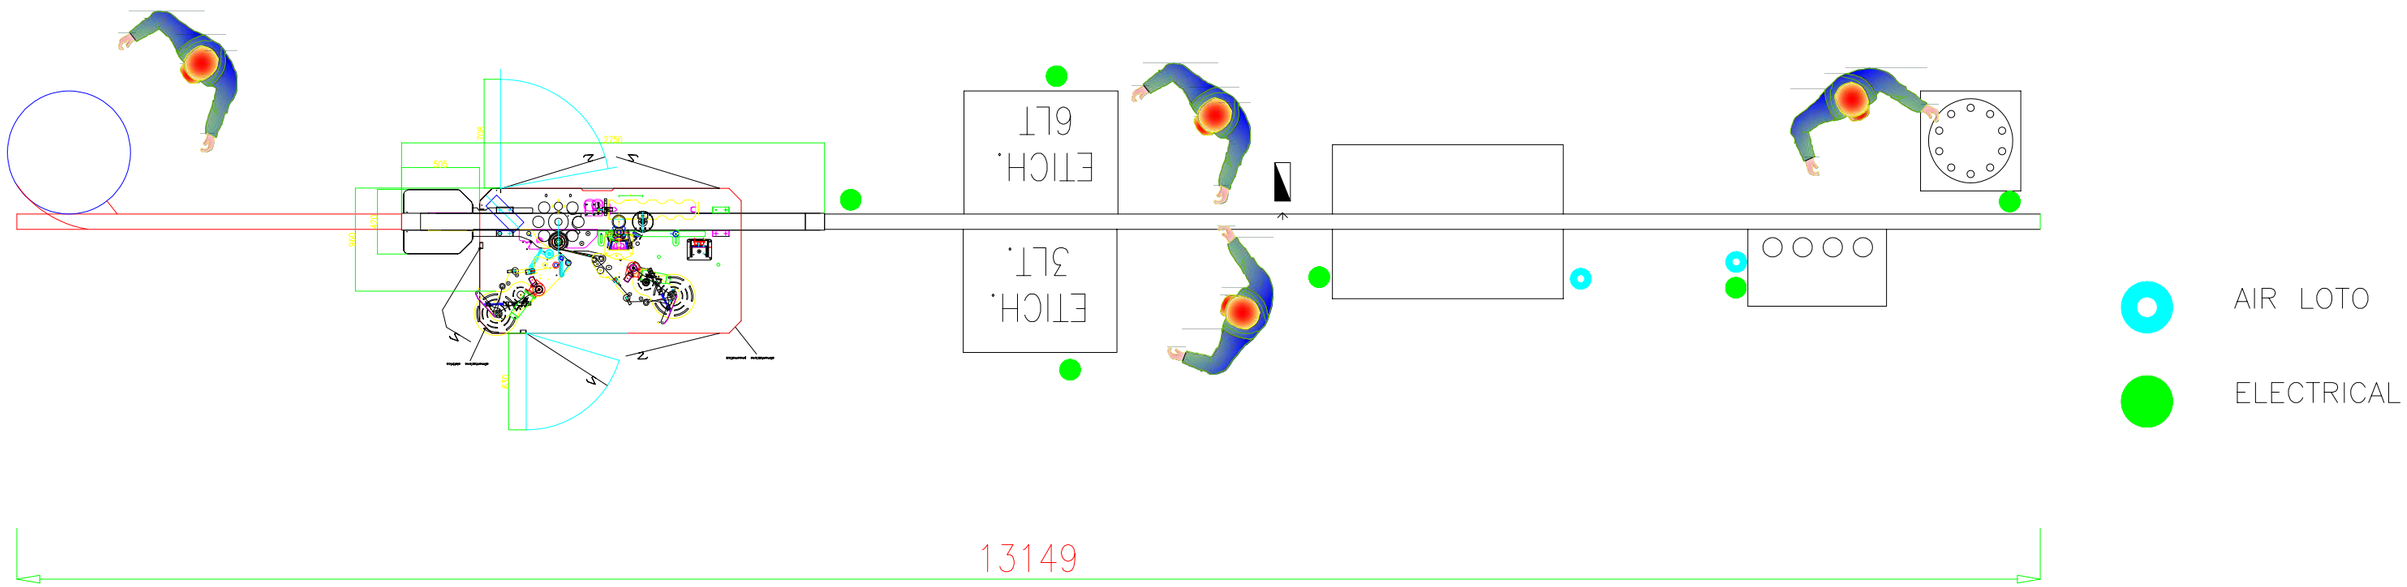

Note: *Please always refer to the weight information of each equipment to check the compliance with the floor capacity, especially for those installations not at ground level*

Ladders and Platforms are not in the Sidel scope unless specified in the quotation

Customer :	BBM BY YOUR SIDE IN PACKAGING	
Location:	*Business Opportunity:*	*Date :* 09/11/2023
Scope of supply: FULL LINE / PARTIAL LINE / STAND ALONE / UPGRADE	*Drawn by :* UC	*Scale :* 1:100
PRELIMINARY LAYOUT	FOR INFORMATION ONLY	

This Drawing is BBM property and contains or may contain BBM confidential information, including trade secrets. This drawing and all the information contained therein shall be kept strictly confidential by the recipient and shall not be disclosed to any third party without BBM's express consent. This drawing shall not be used directly or indirectly by the recipient for any purpose other than that for which it is provided by BBM. All Intellectual and Industrial Property Rights, including Copyright, are reserved by BBM. No representation or warranty, express or implied, is made by BBM with respect to the truth, accuracy, sufficiency or absence of defects in the information contained in this drawing or with respect to third party intellectual property rights.

Drawing Nr. - CAD file: BBM	*Format* A3